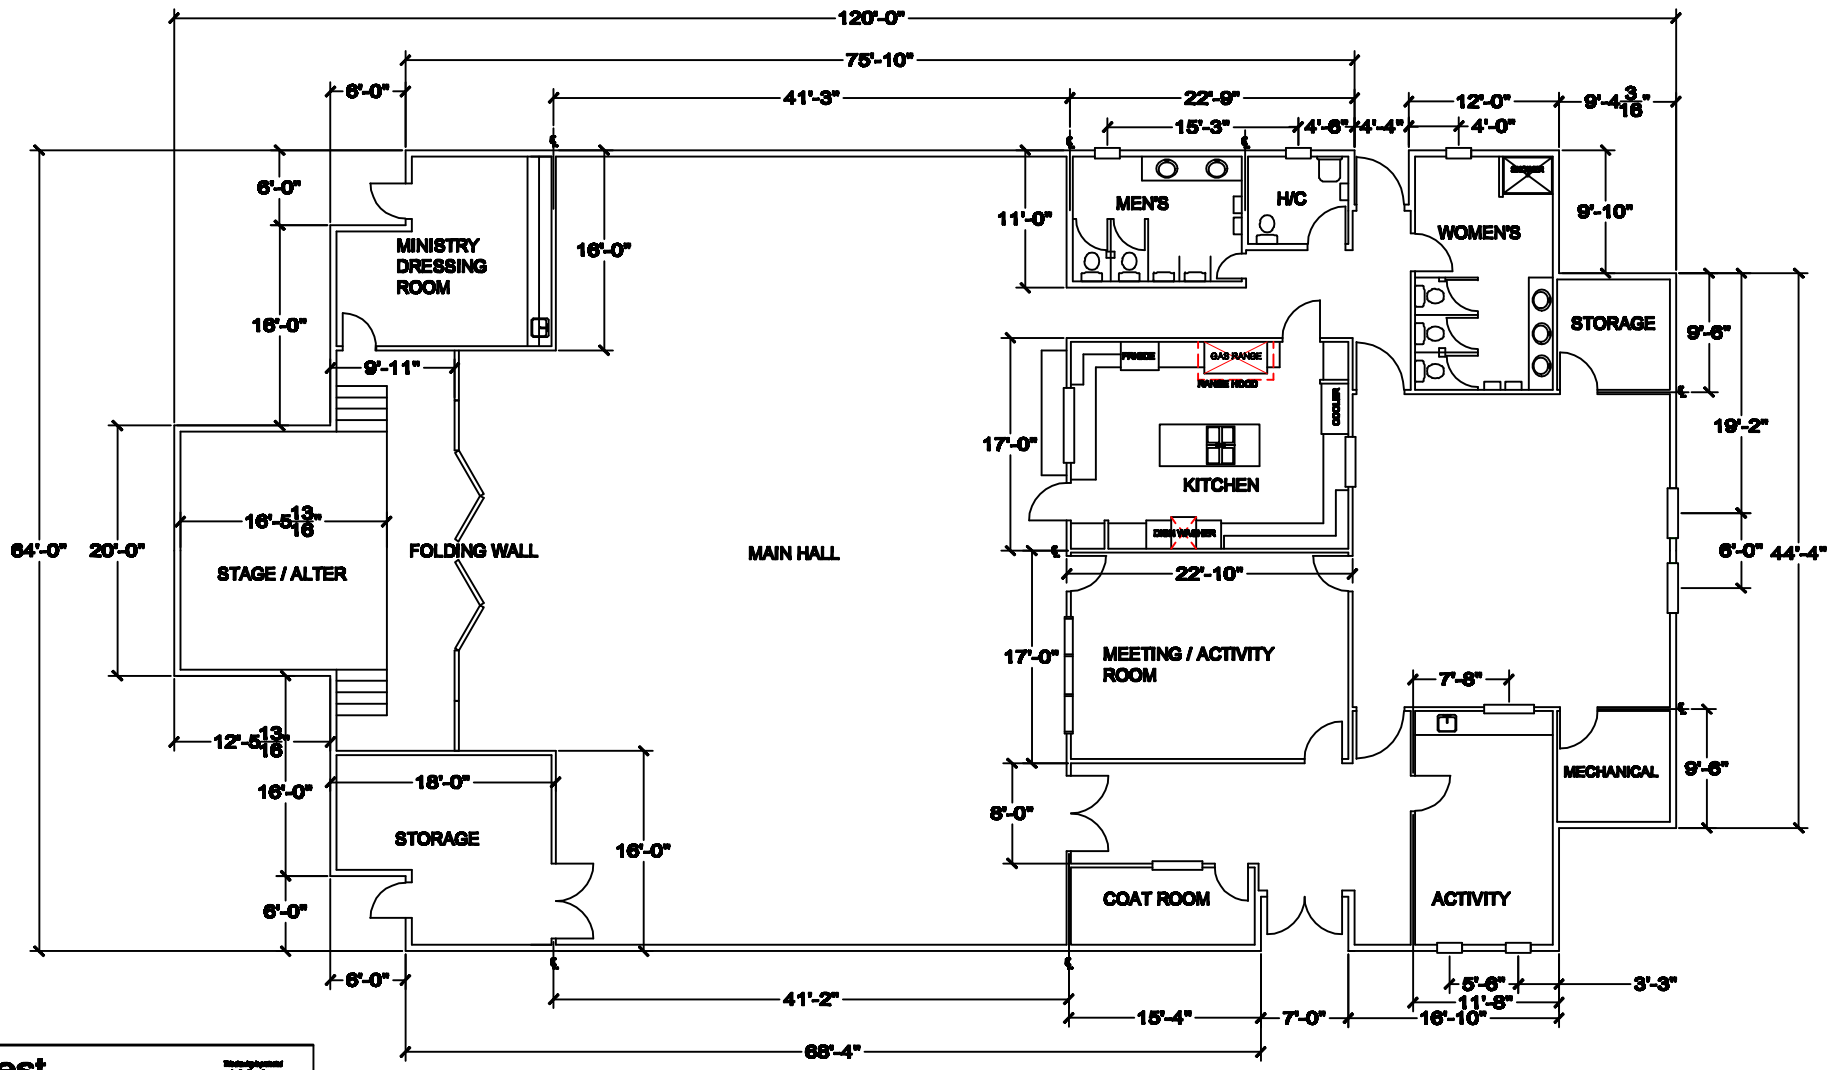

JSWest Design

Maplewood Community Centre

Floor Plan

Qualicum Beach B.C.